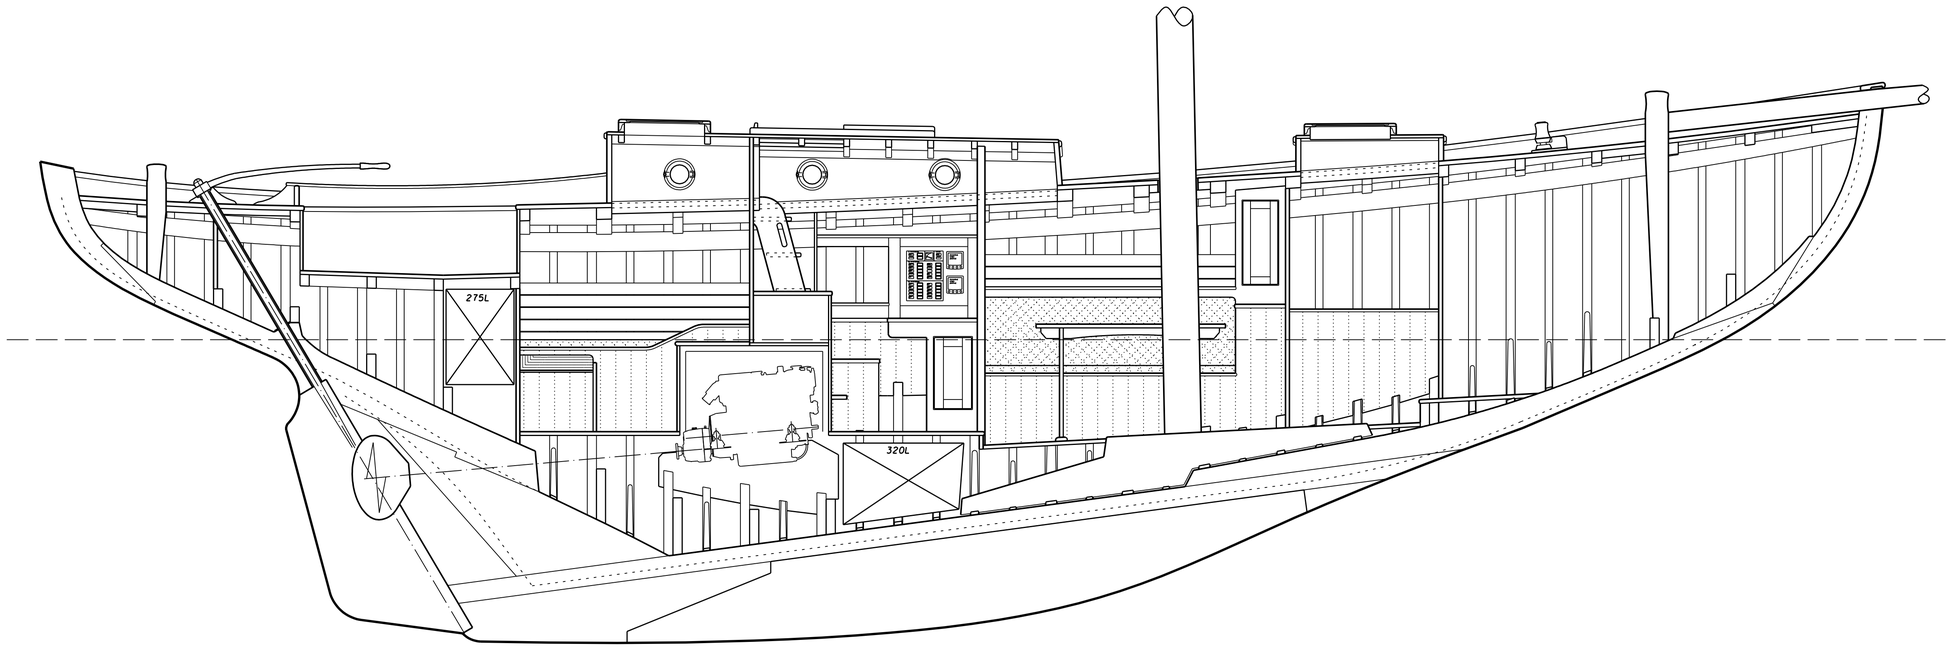

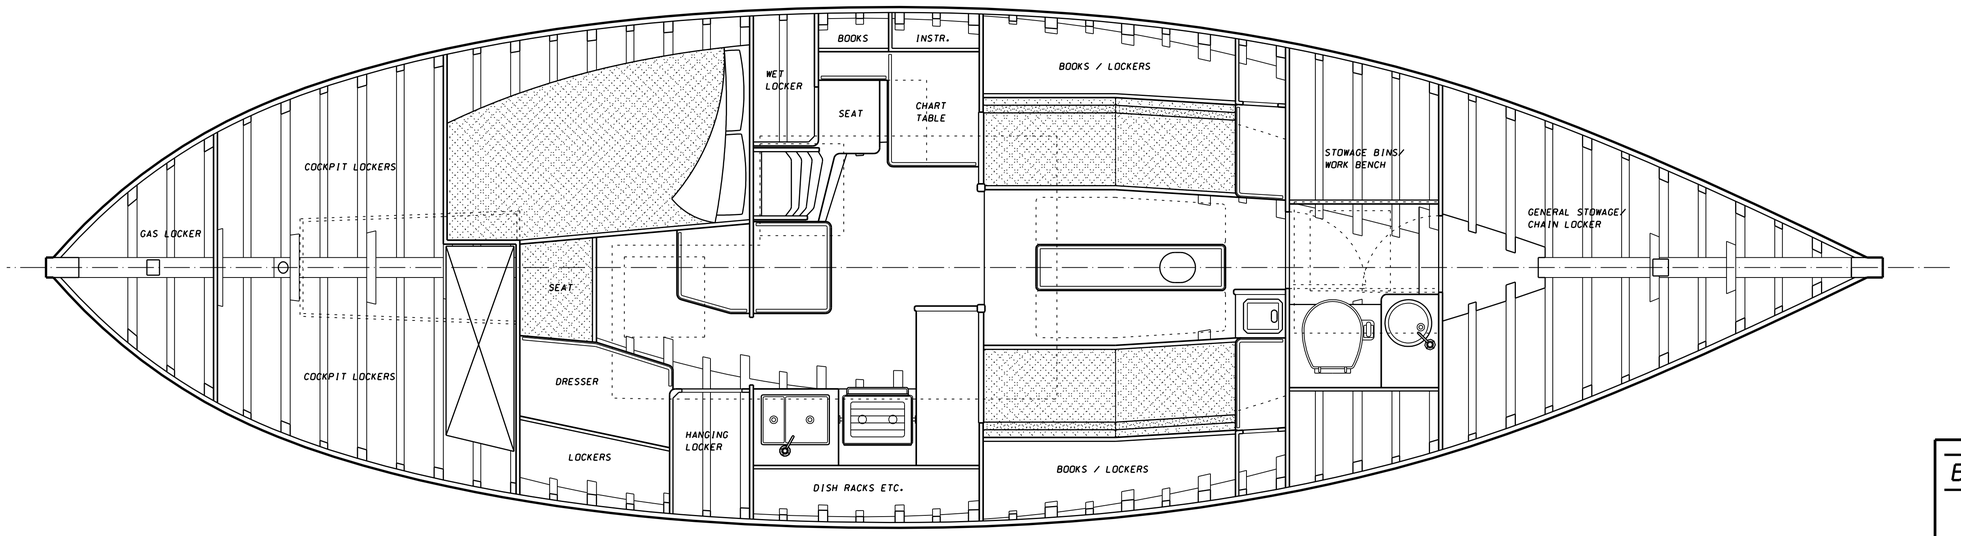

EDWARD. A. BURNETT B.Eng (HONS)

BURNETT YACHT DESIGN

YACHT DESIGN AND NAVAL ARCHITECTURE

UNIT 9. DART MARINE PARK.
STEAMER QUAY. TOTNES. TO9 5AL.
Tel / Fax:(01803) 868800

PROJECT 39' CUTTER	DRAWING NO. 135-61
FOR	ISSUE 002
DRAWING GENERAL ARRANGEMENT	SHEET 1 OF 1
DRAWN E. A. B.	SCALE 1 : 20
CHECKED	DATE 21.9.07

NOTE:
Possesion of this drawing does not constitute permission to build.
This drawing is not to be copied. or distributed to anyone not directly involved with the building or the costing process.
The designer accepts no resposibility for the consequences resulting from the misuse or alteration and subsequent use of this drawing